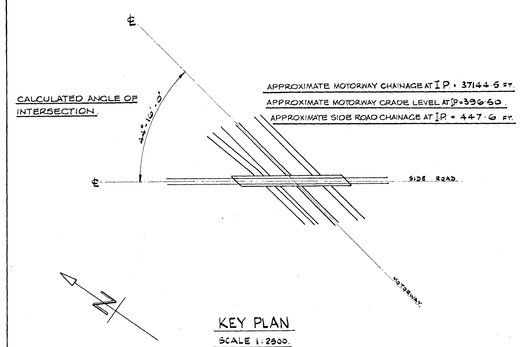

KEY PLAN

SCALE 1:2500

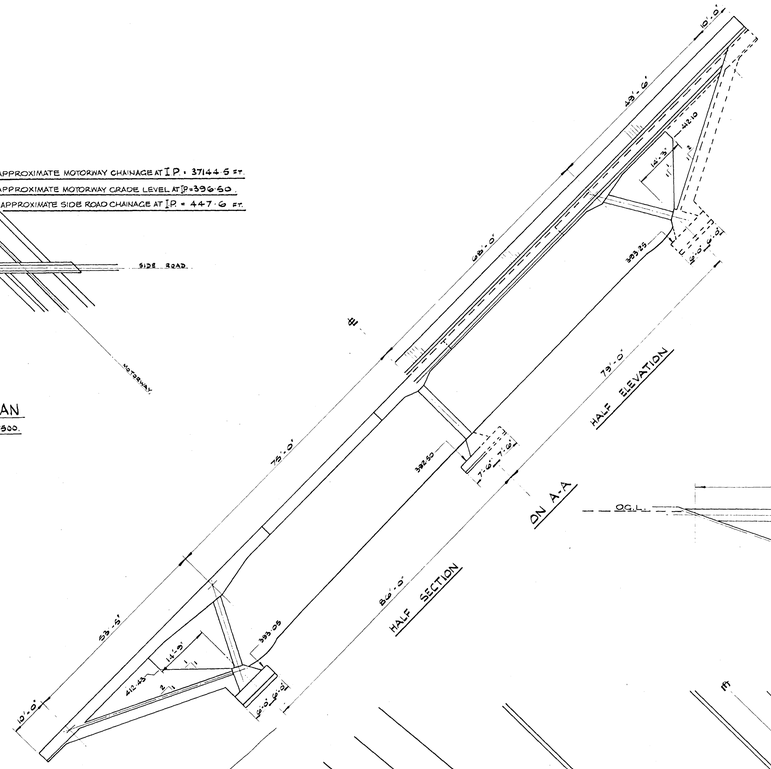

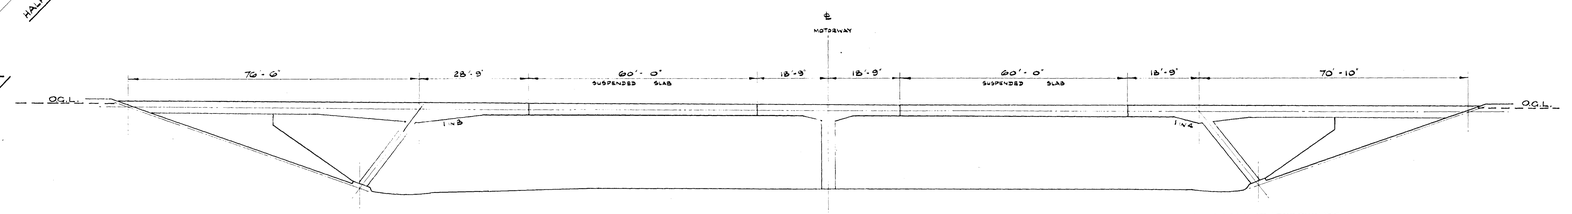

NOTE. OVERROAD AT APPROXIMATELY EXISTING GROUND LEVEL.

SECTION B-B

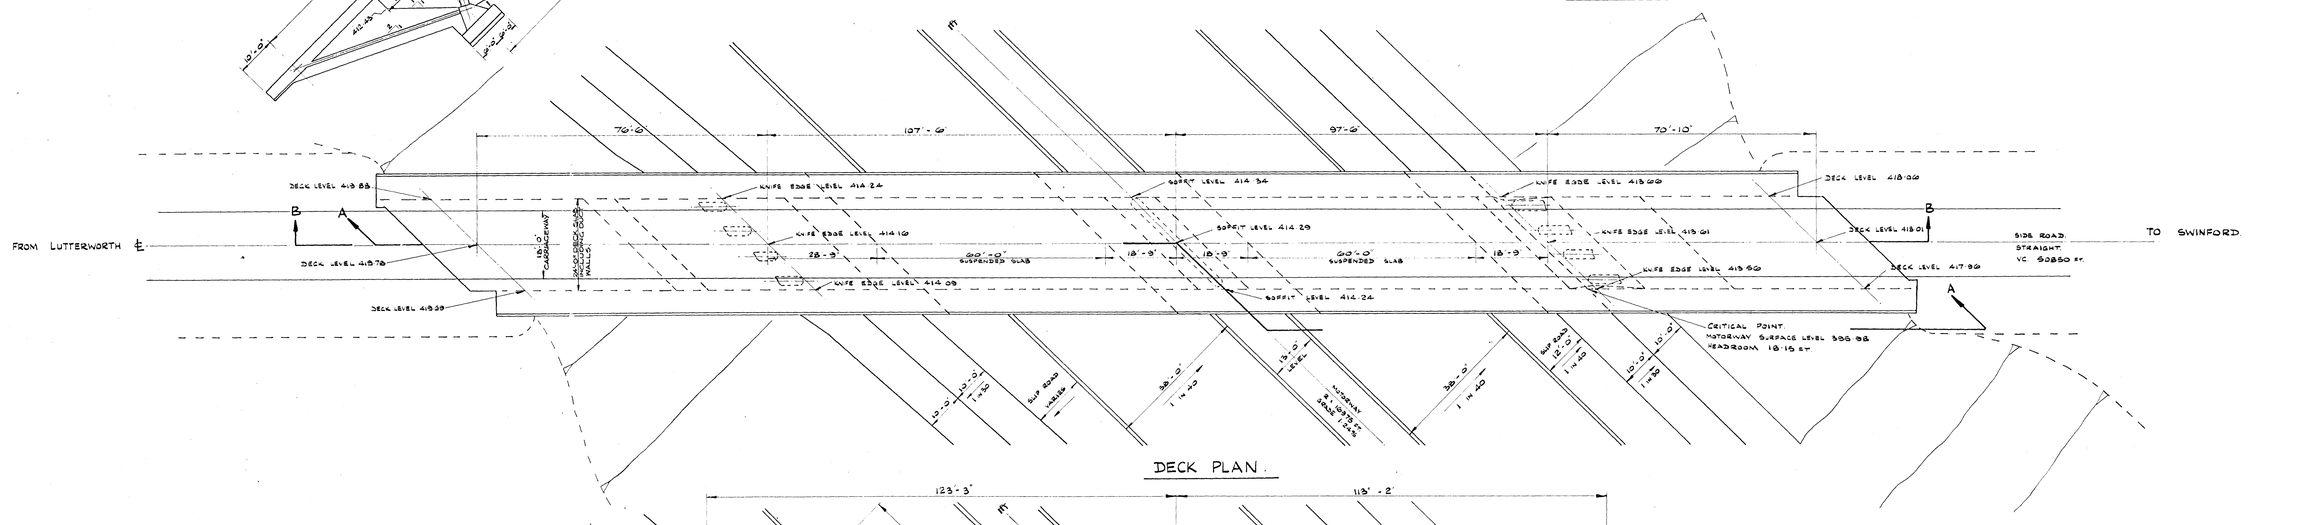

DECK PLAN.

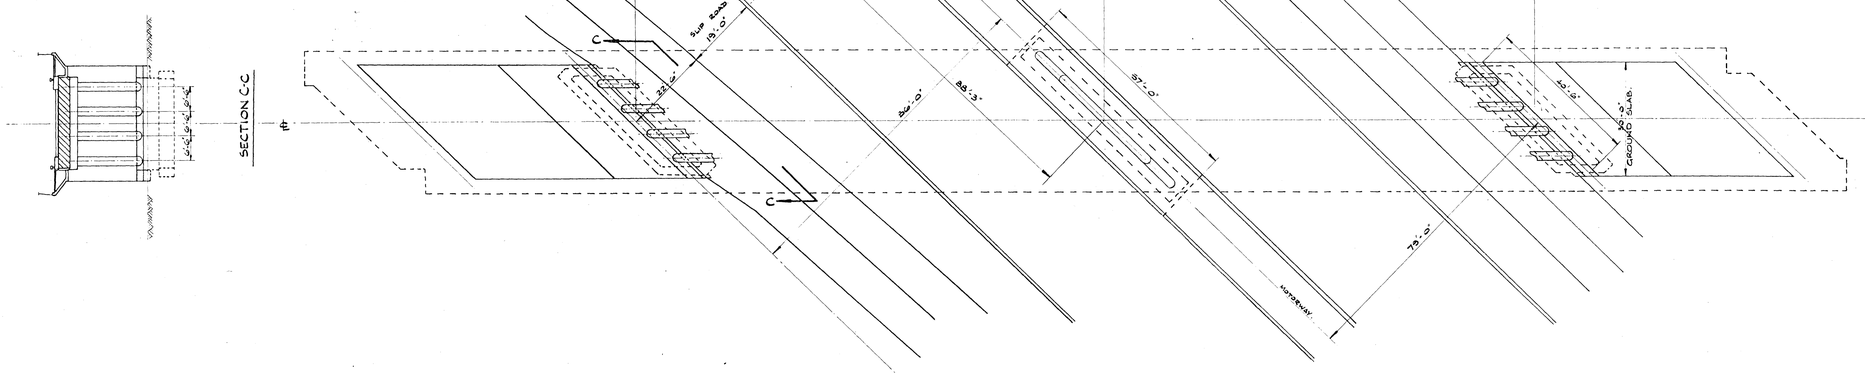

SECTION C-C

FOUNDATION PLAN.

NOTE: DUE TO INCREASED SPANS OVER SLIP ROADS, THIS BRIDGE WILL CONFORM TO DETAIL STANDARDS FOR OVERBRIDGE TYPE 30'-30' ALTHOUGH MAINTAINING THE ACTUAL INTERSECTION ANGLE

NOTE TO CONTRACTOR

ALL LEVELS TO BE CHECKED AGAINST MOTORWAY AND SIDE ROAD LONGITUDINAL SECTIONS BEFORE CONSTRUCTION COMMENCES.

STRUCTURE Nº 135.

LUTTERWORTH - SWINFORD ROAD OVERBRIDGE.

OUTLINE DETAILS

SCALE :- 1/60 INCH TO 1 FOOT.

MINISTRY OF TRANSPORT

LONDON-YORKSHIRE MOTORWAY

CRICK (NORTHAMPTONSHIRE)—DONCASTER BY-PASS SPECIAL ROAD SCHEME

SIR OWEN WILLIAMS AND PARTNERS
LONDON. W.1.

MARCH 1962

DRG No. 785 · 10 · 135 · 1