REFER 886

924 AND 927

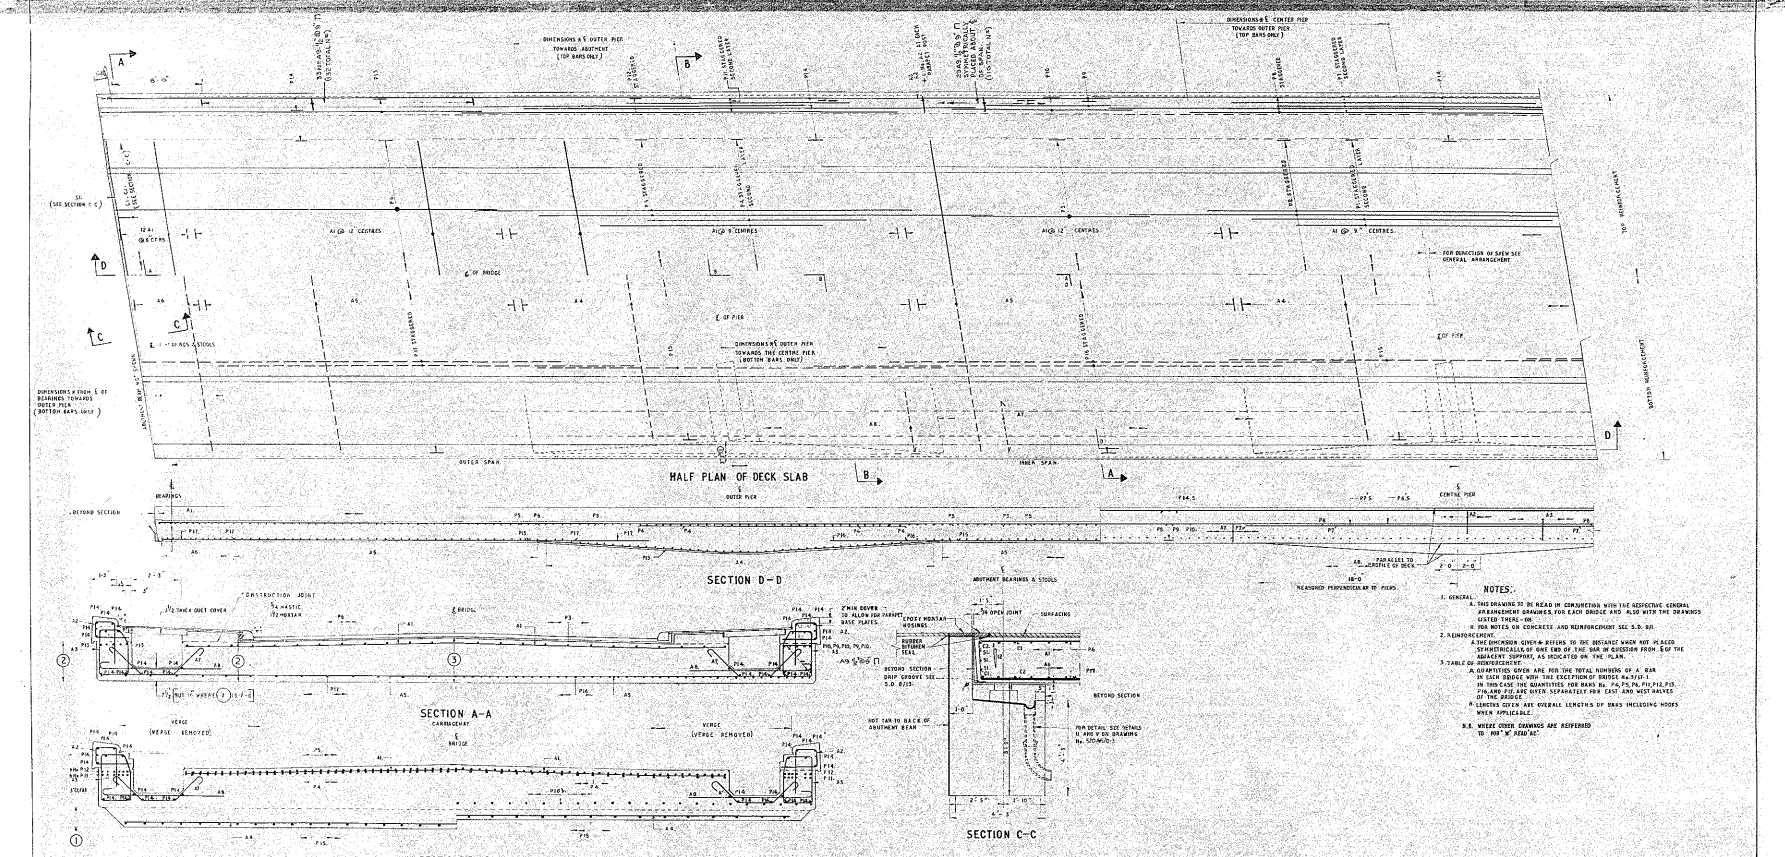

NOTES.

1. GENERAL.
   A. THIS DRAWING TO BE READ IN CONJUNCTION WITH THE RESPECTIVE GENERAL ARRANGEMENT DRAWINGS FOR EACH BRIDGE AND ALSO WITH THE DRAWINGS LISTED THERE-ON.
   B. FOR NOTES ON CONCRETE AND REINFORCEMENT SEE S.D. 8/1.
2. REINFORCEMENT.
   A. THE DIMENSION GIVEN ✱ REFERS TO THE DISTANCE WHICH NOT PLACED SYMMETRICALLY, OF ONE END OF THE BAR IN QUESTION FROM ℄ OF THE ADJACENT SUPPORT, AS INDICATED ON THE PLAN.
3. TABLE OF REINFORCEMENT.
   A. QUANTITIES GIVEN ARE FOR THE TOTAL NUMBERS OF A BAR IN EACH BRIDGE WITH THE EXCEPTION OF BRIDGES No. 5/11F-1 IN THIS CASE THE QUANTITIES FOR BARS No. P4, P5, P6, P11, P12, P13 P14 AND P15 ARE GIVEN SEPARATELY FOR EAST AND WEST HALVES OF THE BRIDGE.
   B. LENGTHS GIVEN ARE OVERALL LENGTHS OF BARS INCLUDING HOOKS WHEN APPLICABLE.

N.B. WHERE COVER DRAWINGS ARE REFERRED TO "MM" M. MEAN NO.

TABLE OF REINFORCEMENT

| CONTRACT No | No. | BRIDGE NAME | | OUTER SPAN | INNER SPAN | SKEW | ANG. CARRIAGEWAY TO PIERS | LONGITUDINAL | | |