


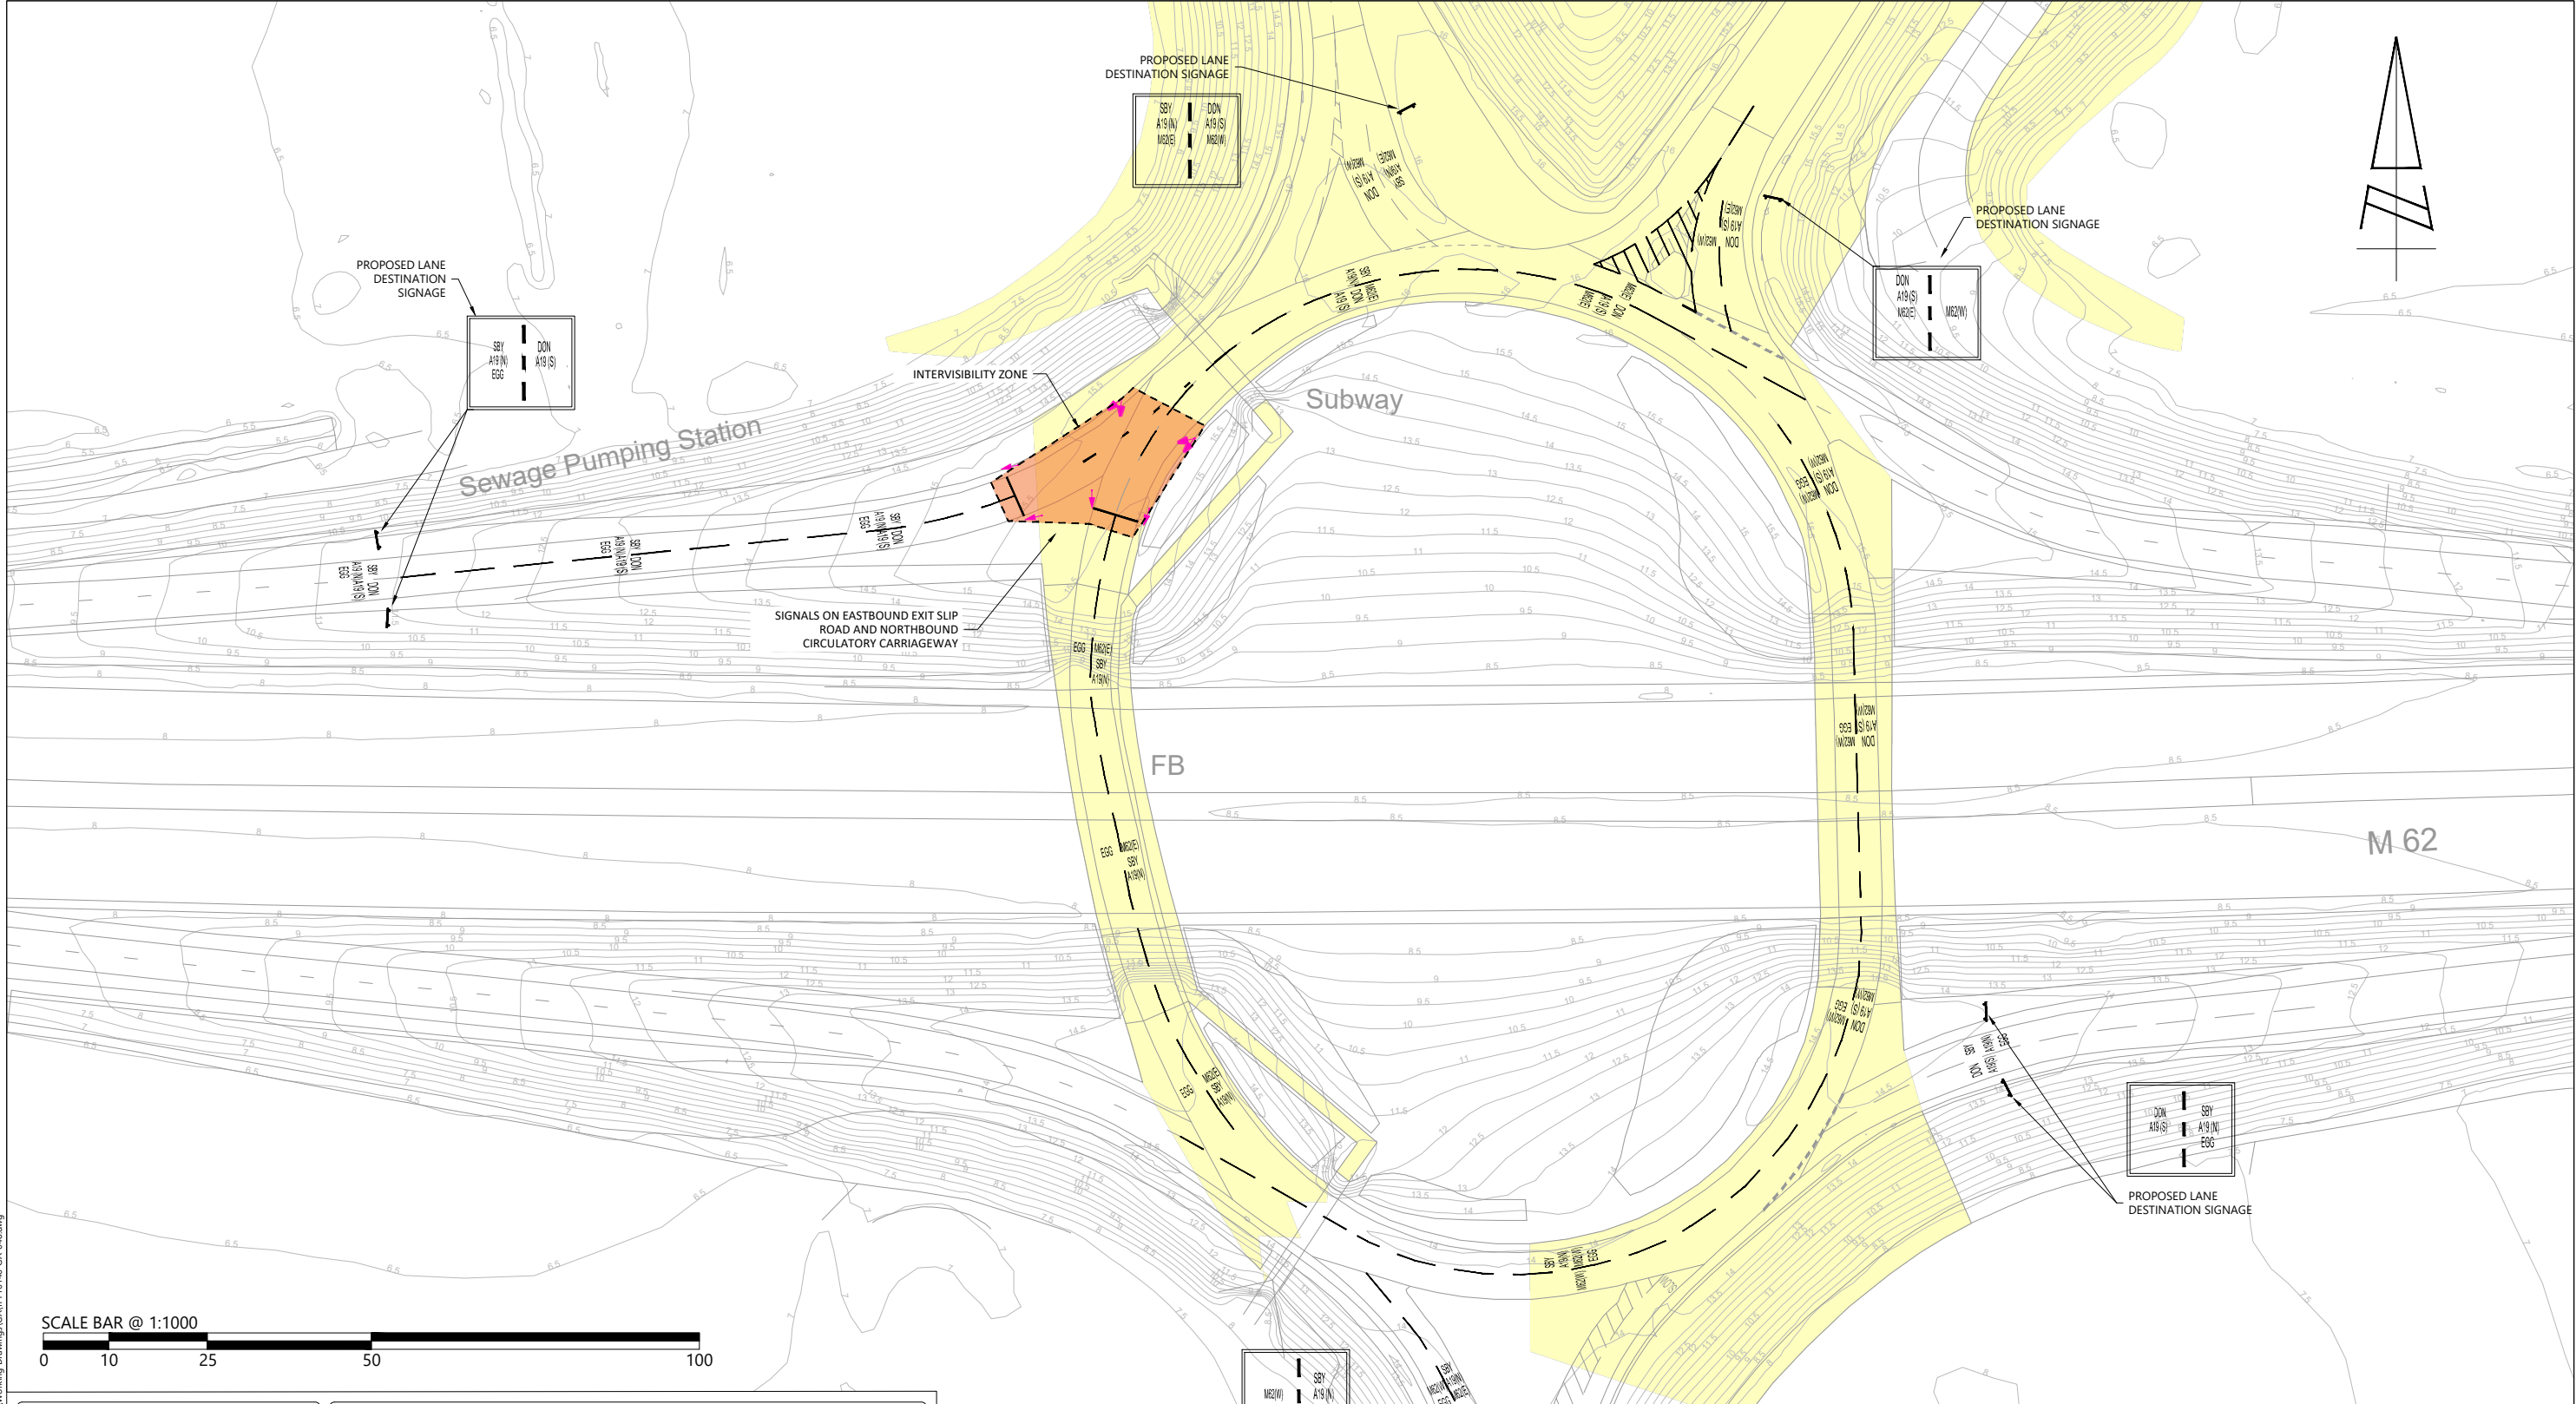

REPRODUCED FROM THE ORDNANCE SURVEY
MAP WITH THE PERMISSION OF THE
CONTROLLER OF HER MAJESTY'S STATIONERY
OFFICE. LICENCE No. 100044286.
© CROWN COPYRIGHT RESERVED.

DRAWING ISSUED FOR FEASIBILITY CONSIDERATION AND PLANNING PURPOSES ONLY.
DRAWING NOT TO BE USED FOR CONSTRUCTION. I-TRANSPORT LLP ACCEPT NO RESPONSIBILITY
FOR ERRORS MADE BY OTHERS IN SCALING FROM THIS DRAWING. MEASUREMENTS SHOULD BE
TAKEN FROM FIGURED DIMENSIONS ONLY. CDM REQUIREMENTS CONSIDERED AT FEASIBILITY
STAGE ONLY. FURTHER CONSIDERATION REQUIRED BY DETAILED DESIGN TEAM.



17th Floor, The Pinnacle
67 Albion Street, Leeds, LS1 5AA

Tel: 0113 524 6543

www.i-transport.co.uk

REV	DATE	BY	DESCRIPTION	CHK	APD
STATUS: FOR INFORMATION					

TITLE: POTENTIAL IMPROVEMENT WORKS AT M62 J34 M62 EASTBOUND EXIT SLIP ROAD IMPROVEMENT WORKS	
PROJECT: LAND WEST OF KELLINGTON LANE	CLIENT: BANKS GROUP

KEY: HIGHWAY BOUNDARY BASED ON OS		
DRAWN: PH/MS	CHECKED: JW	APPROVED: GJ
PROJECT No: ITY16146	SCALE @ A3: 1:1000	DATE: 22.10.25
DRAWING No: ITY16146 - GA - 048	REV:	

Y:\PROJECTS\16146\ITY Land West of Kellington Lane\Tech\Kash-T\Transport Drawings\Working Drawings\GA\ITY16146-GA-048.dwg